




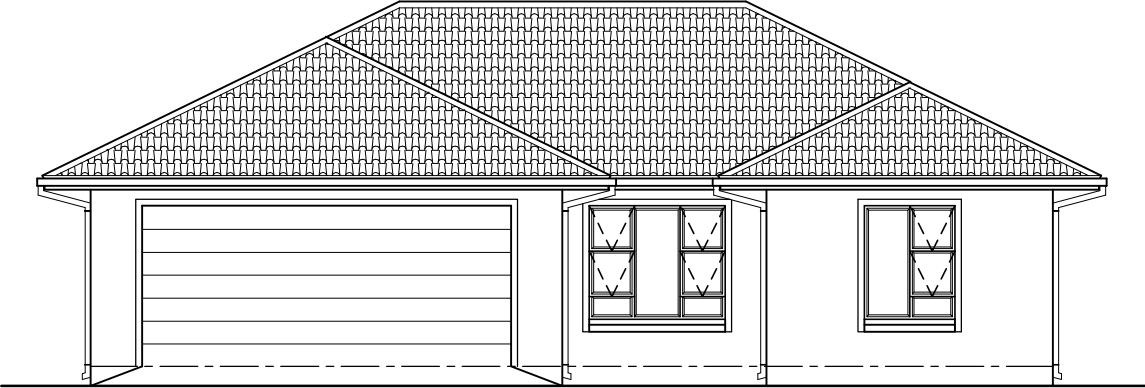


NORTH ELEVATION (1:100)

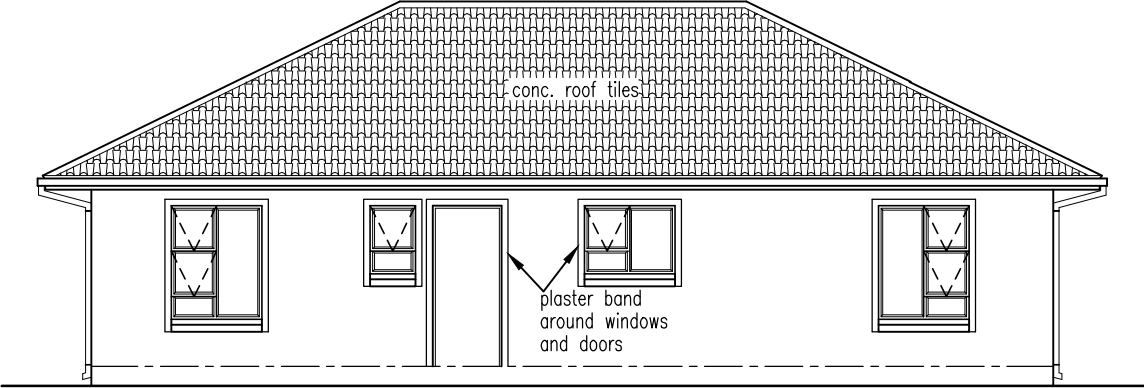


SOUTH ELEVATION (1:100)

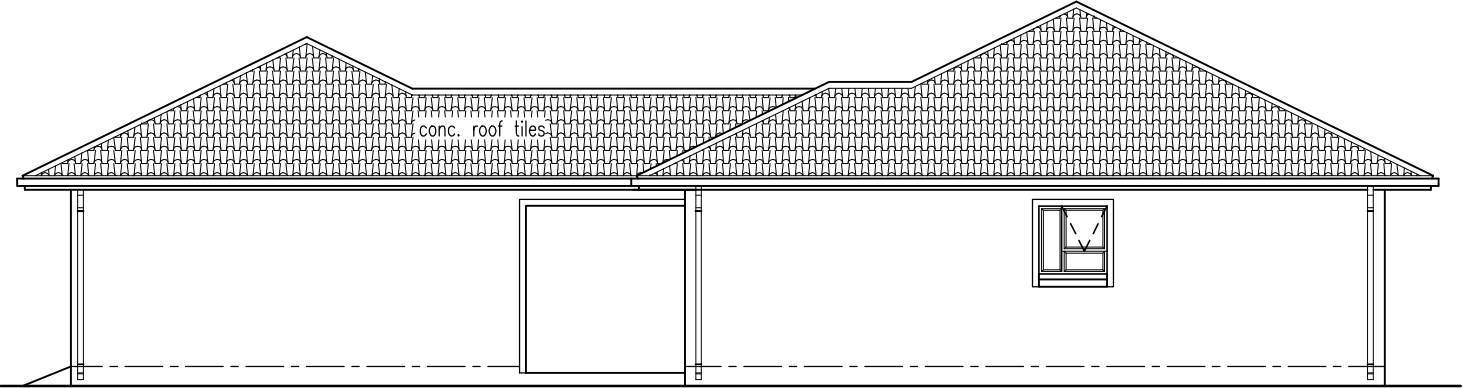

WEST ELEVATION (1:100)

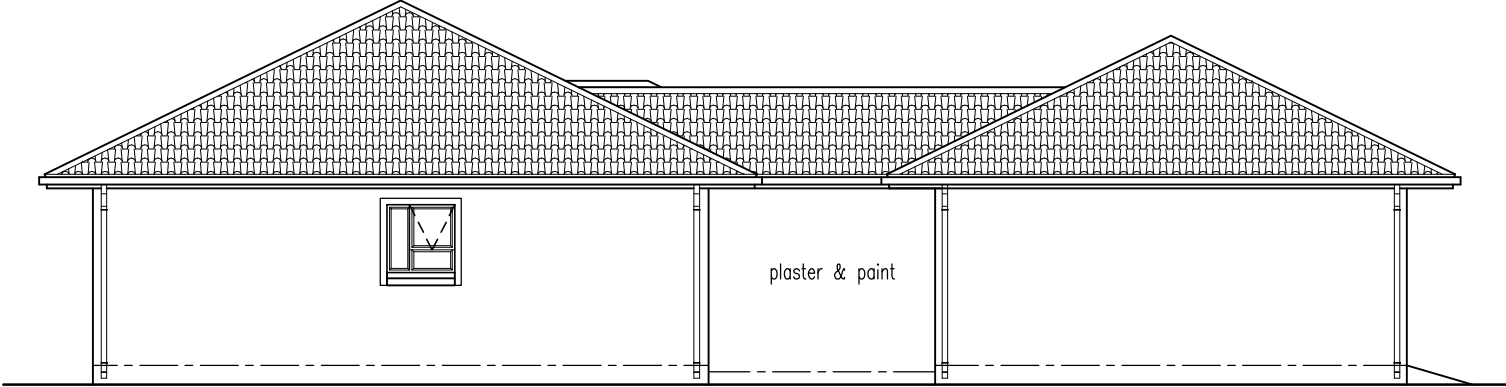

EAST ELEVATION (1:100)

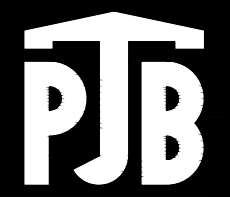DRAWING DESCRIPTION		SHEET
SKETCH PLAN – TYPE A ELEV (North Entry)		A3
PROJECT		
PROPOSED NEW DEVELOPMENT FOR PARKRAND x14		
		pieter bezuidenhout architect reg. no. 7477
dwg. no. 4455		7 alice avenue comet boksburg
date: 02/2018		p o box 25820 east rand 1462
scale: 1:100	cell:- 082-458-4839 e-mail:- pjbez@pjb-architect.co.za	
area: see plan		