


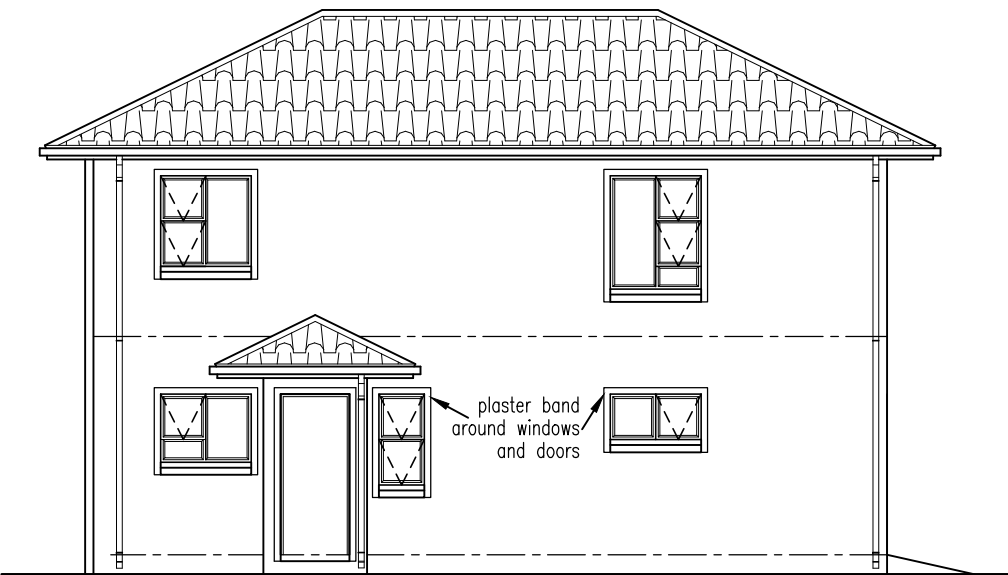


NORTH ELEVATION (1:100)



EAST ELEVATION (1:100)



SOUTH ELEVATION (1:100)

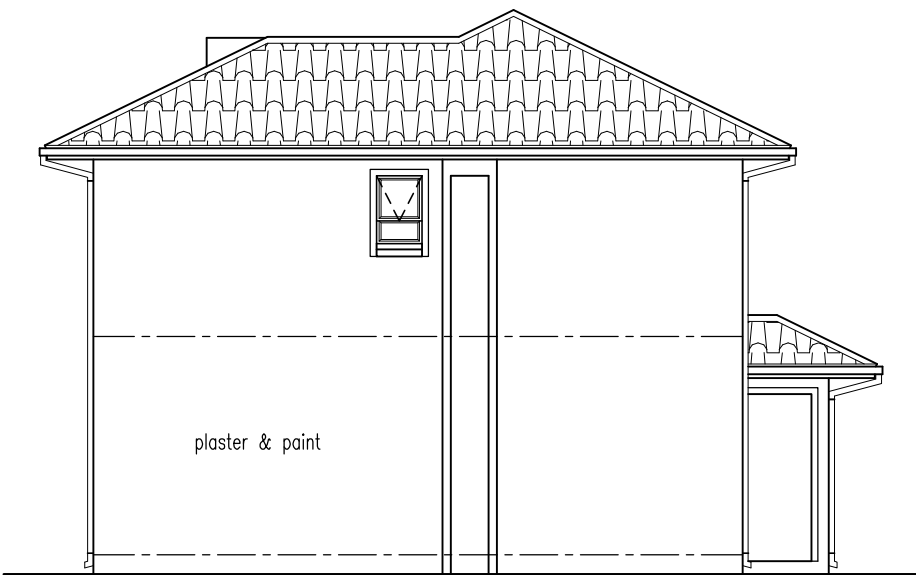


WEST ELEVATION (1:100)

DRAWING DESCRIPTION

SKETCH PLAN – TYPE C ELEVATIONS (East Entry)

PROJECT

PROPOSED NEW DEVELOPMENT FOR PARKRAND x14

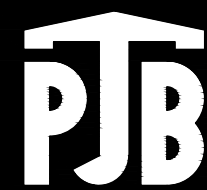

pieter bezuidenhout
architect
reg. no. 7477

dwg. no.
4455

7 alice avenue
comet
boksburg

p o box 25820
east rand
1462

date: 10/2018

scale: 1:100

area: see plan

cell:- 082-458-4839
e-mail:- pjbbez@pjb-architect.co.za