



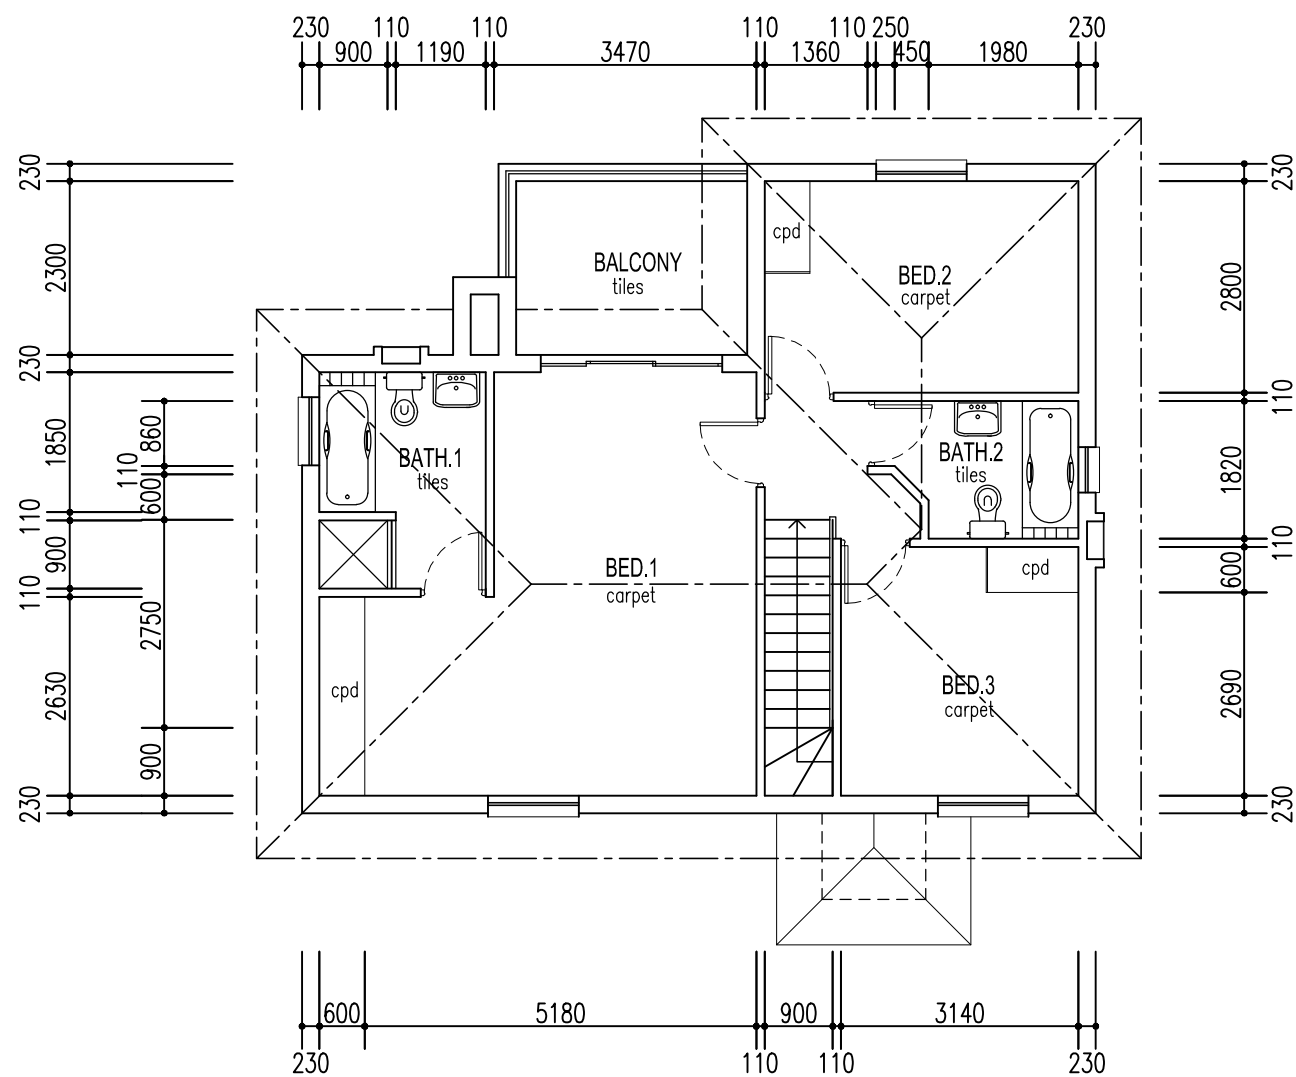

FLOOR PLAN (1:100)
 FIRST STOREY = 75,2sq.m.
 BALCONY = 9,0sq.m. (Optional)

FLOOR PLAN (1:100)
 GROUND STOREY = 76,8sq.m.
 COV. PATIO = 9,0sq.m. (Optional)

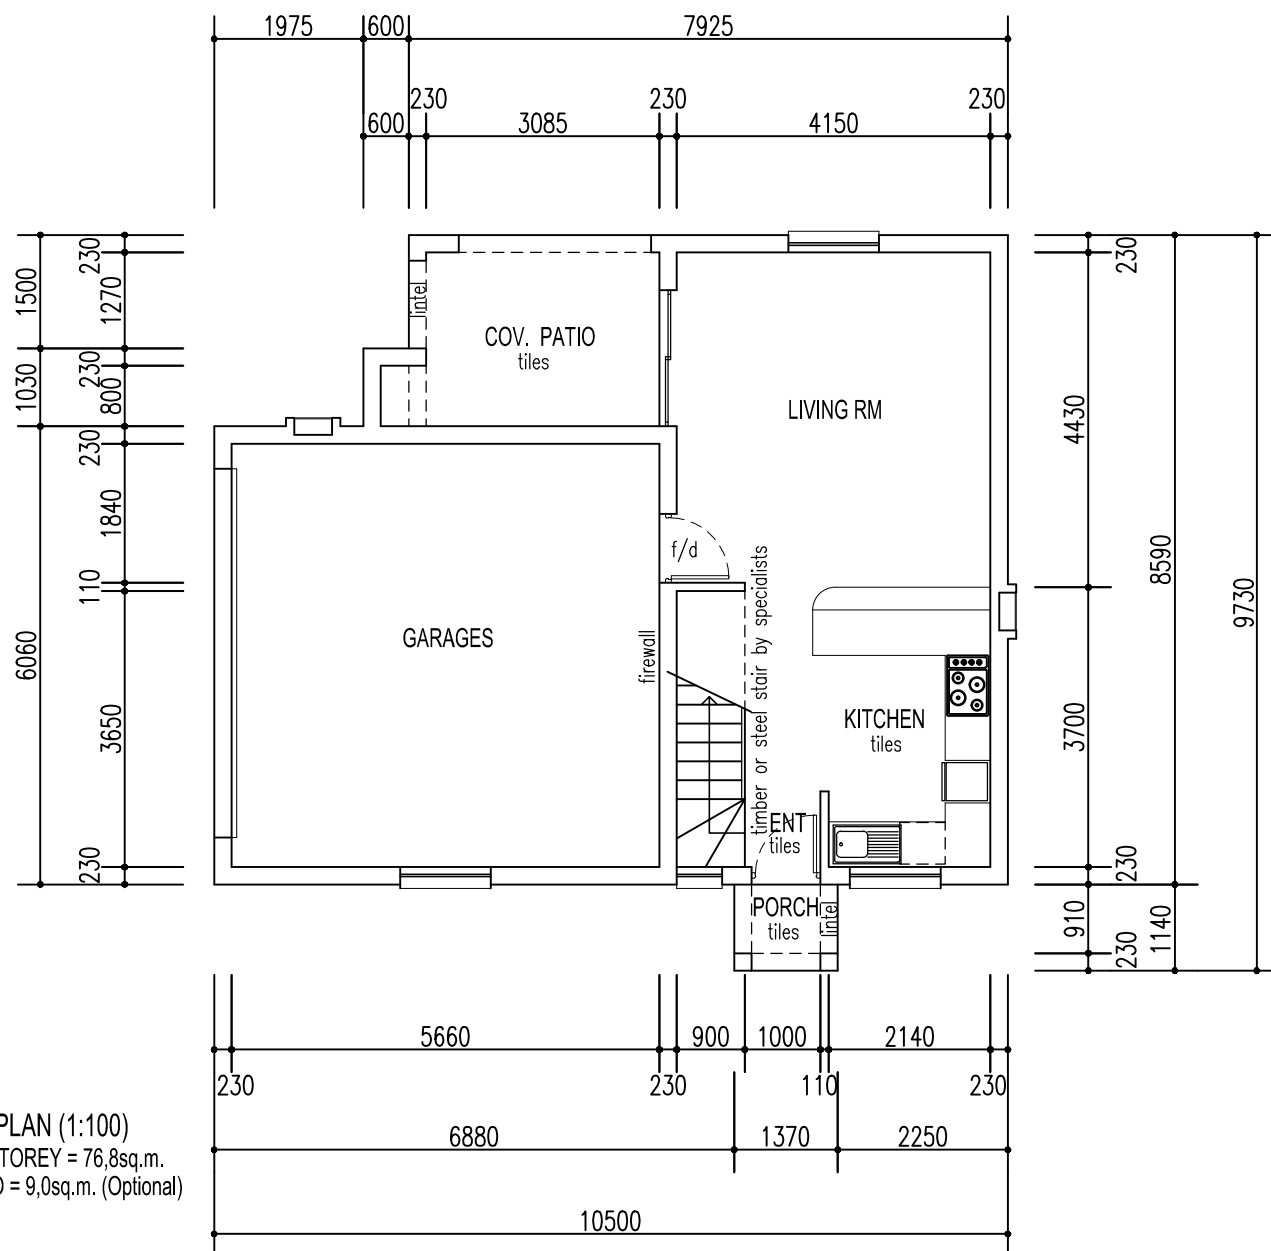

DRAWING DESCRIPTION

SKETCH PLAN – TYPE C PLANS (West Entry)

PROJECT

PROPOSED NEW DEVELOPMENT FOR PARKRAND x14



pieter bezuidenhout
 architect
 reg. no. 7477

dwg. no.
 4455

7 alice avenue
 comet
 boksburg

p o box 25820
 east rand
 1462

date: 02/2018

scale: 1:100

area: see plan

cell:- 082-458-4839
 e-mail:- pjbbez@pjb-architect.co.za