



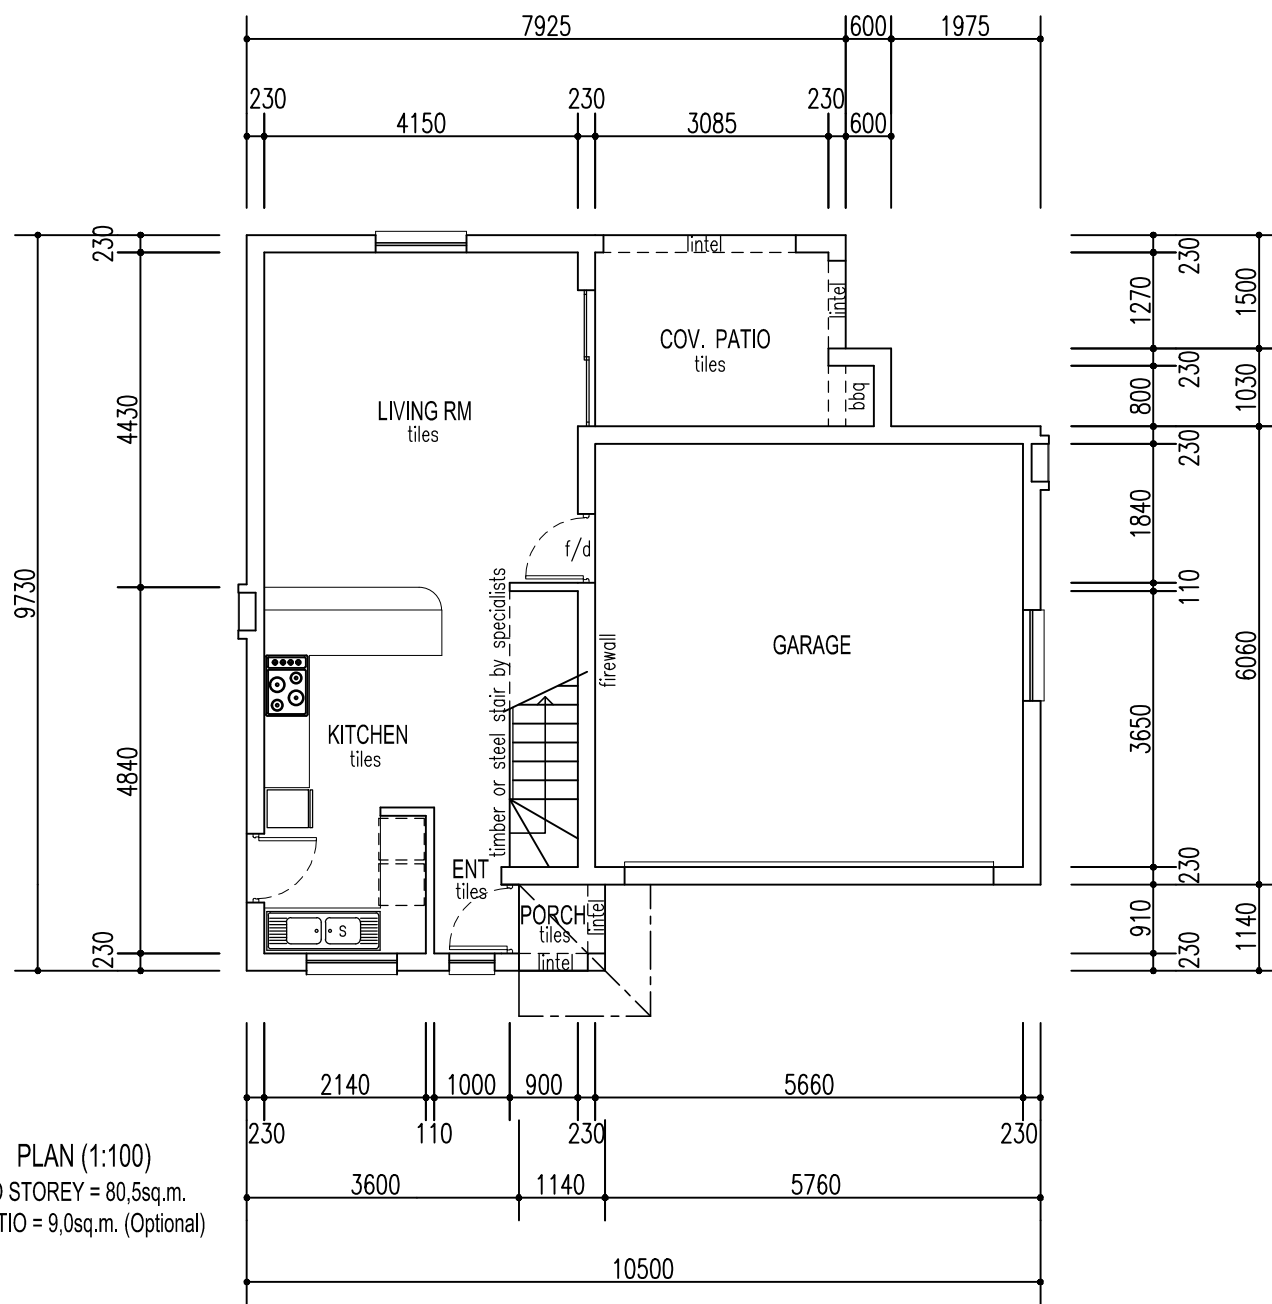

FLOOR PLAN (1:100)
GROUND STOREY = 80,5sq.m.
COV. PATIO = 9,0sq.m. (Optional)

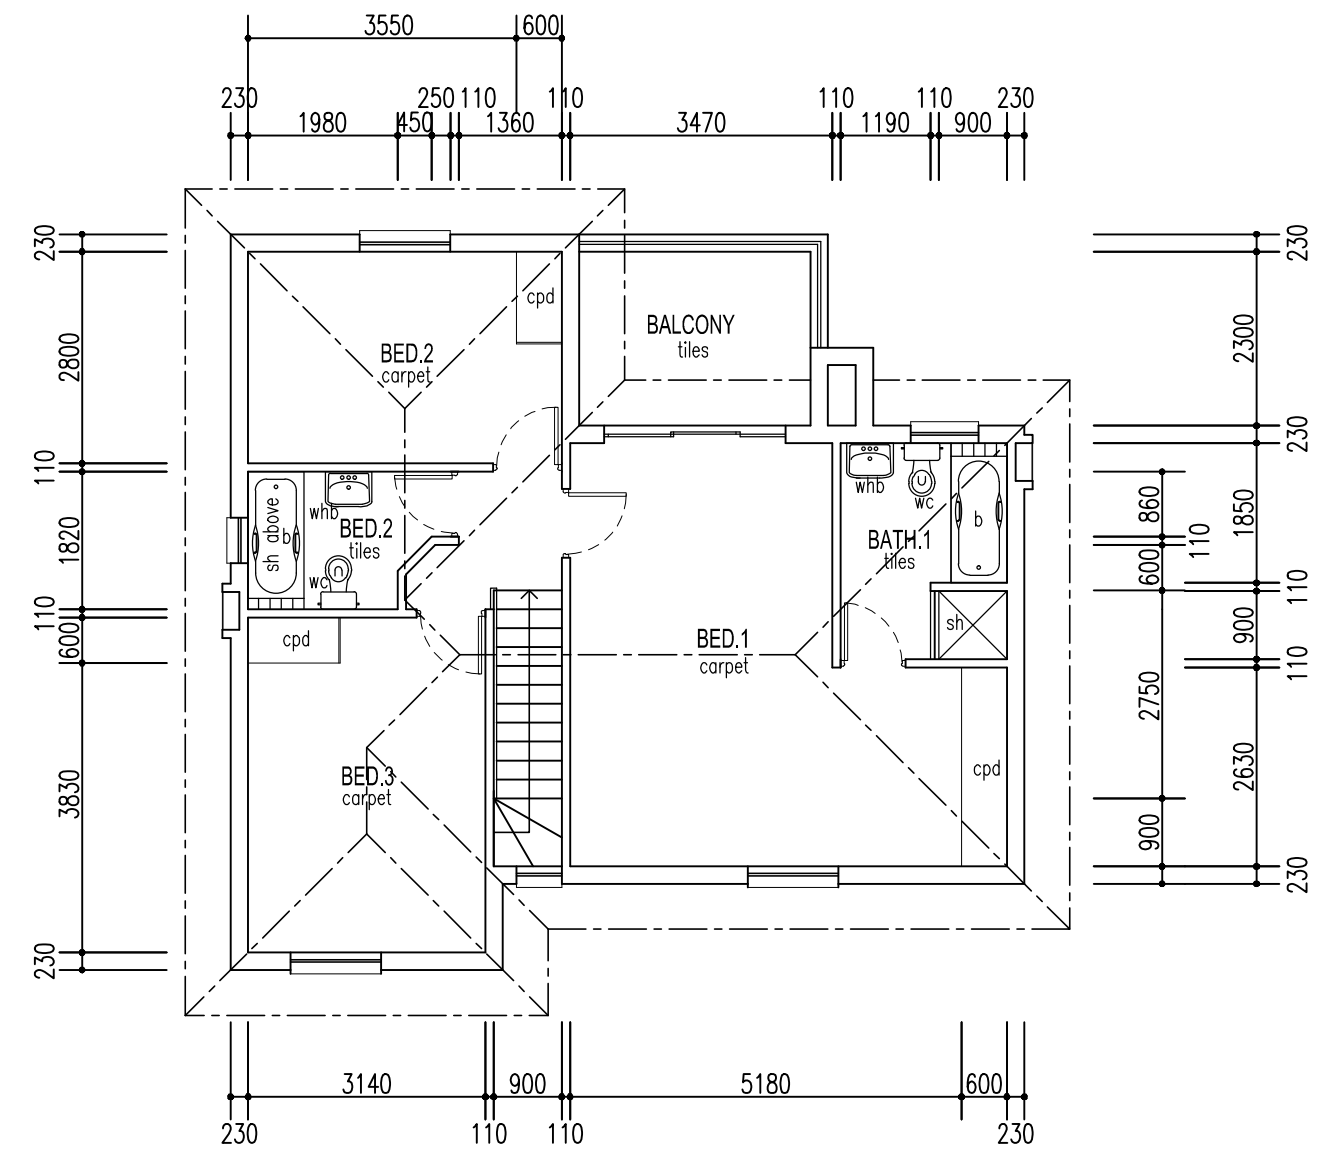

FLOOR PLAN (1:100)
FIRST STOREY = 79,5sq.m.
BALCONY = 9,0sq.m. (Optional)

DRAWING DESCRIPTION		
SKETCH PLAN – TYPE D PLANS (South Entry)		
PROJECT		
PROPOSED NEW DEVELOPMENT FOR PARKRAND x14		
PTB pieter bezuidenhout architect reg. no. 7477		
dwg. no. 4455	7 alice avenue comet boksburg	p o box 25820 east rand 1462
date: 02/2018	cell:- 082-458-4839 e-mail:- pjbez@pjb-architect.co.za	
scale: 1:100		
area: see plan		