



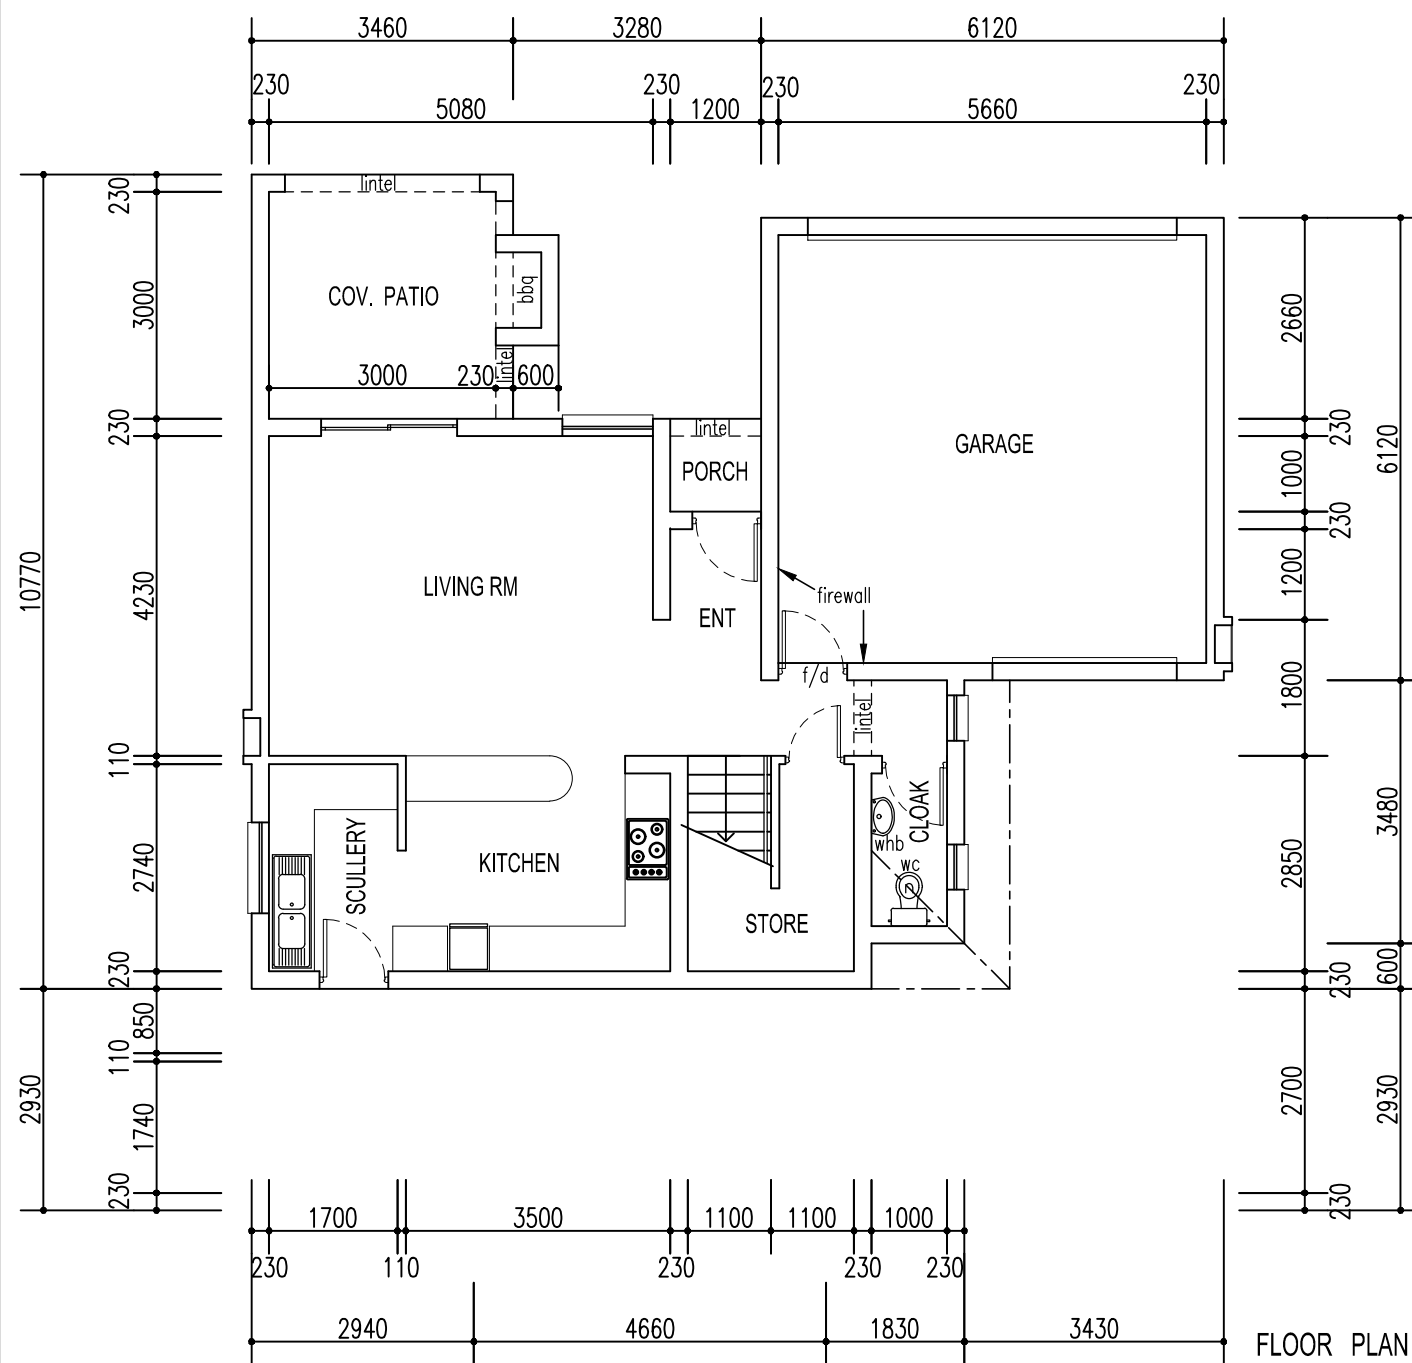

FLOOR PLAN (1:100)
GROUND STOREY = 110,6sq.m.

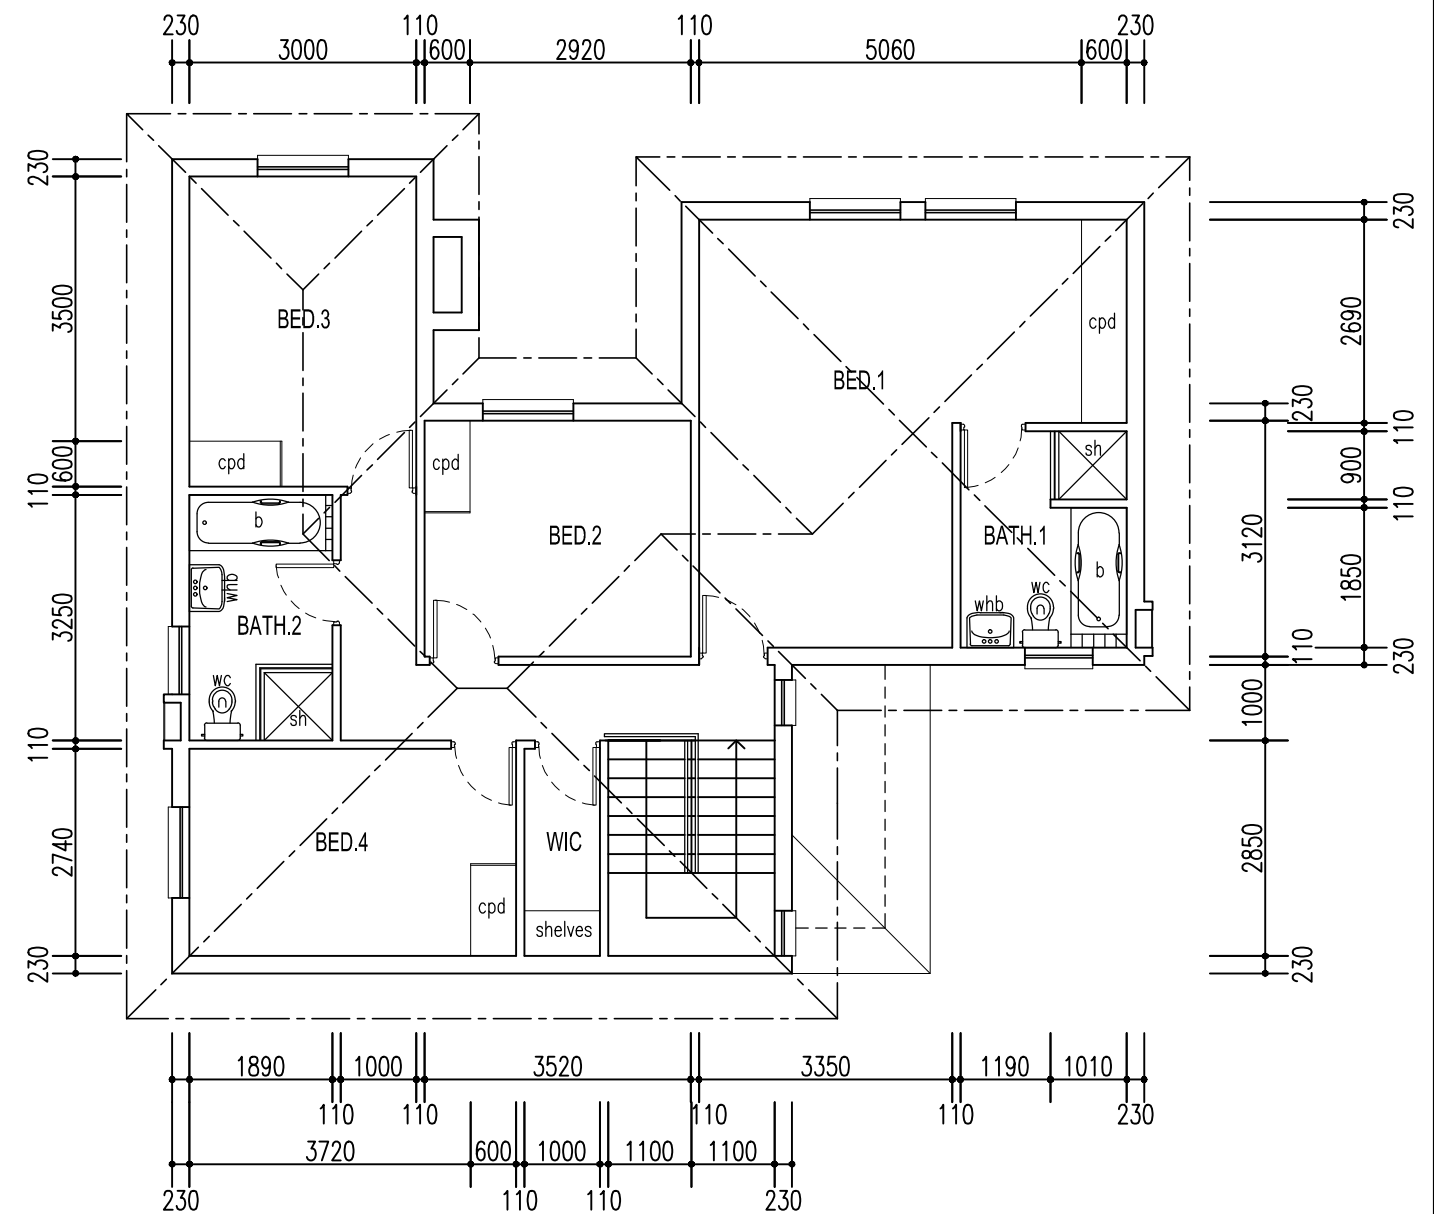

FIRST STOREY = 105,4sq.m.

DRAWING DESCRIPTION

SKETCH PLAN – TYPE F PLANS (North Entry)

PROJECT

PROPOSED NEW DEVELOPMENT FOR PARKRAND x14



pieter bezuidenhout
architect
reg. no. 7477

dwg. no.
4401

7 alice avenue
comet
boksburg

p o box 25820
east rand
1462

date: 09/2018

scale: 1:100

area: see plan

cell:- 082-458-4839
e-mail:- pjbbez@pjb-architect.co.za