


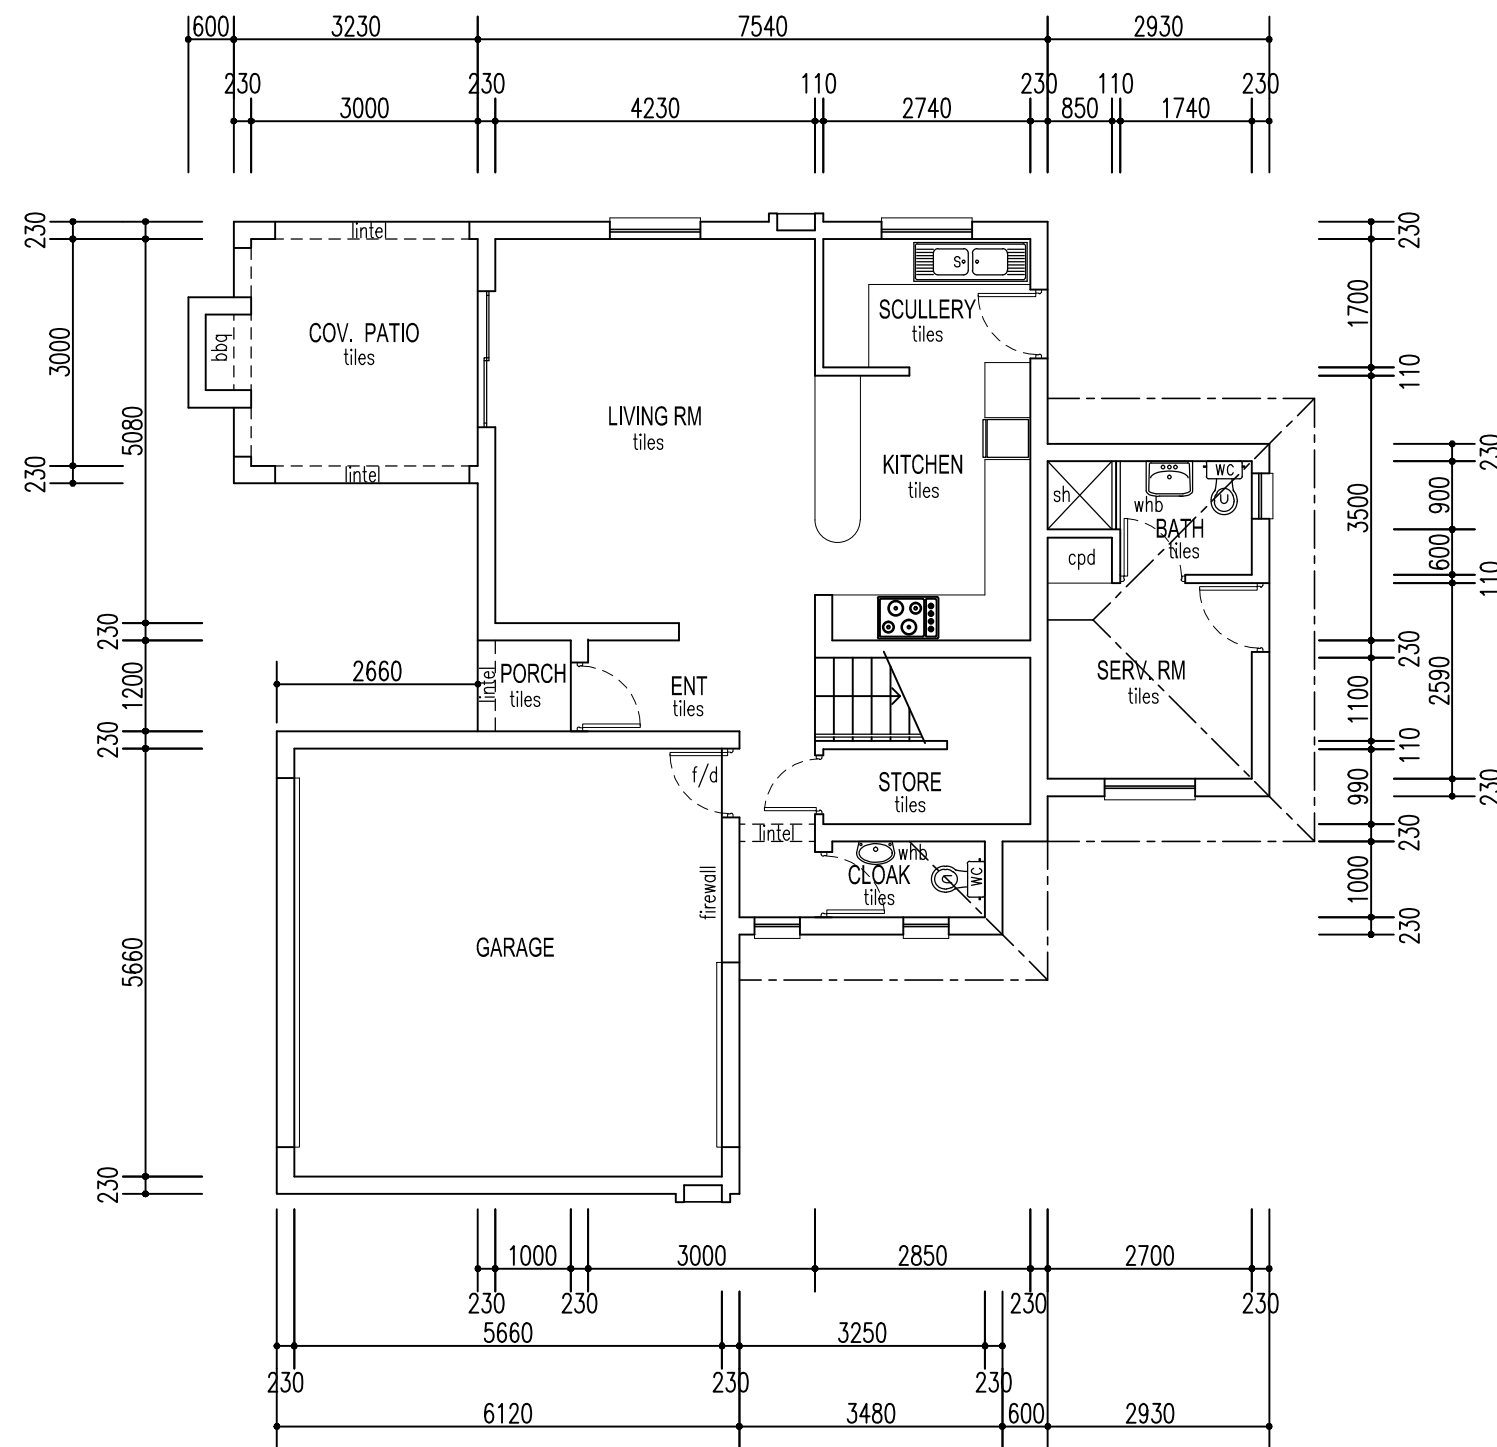


FLOOR PLAN (1:100)

GROUND STOREY = 109,7sq.m.

SERVANT'S ROOM = 13,7sq.m.

TOTAL GROUND STOREY = 123,4sq.m.

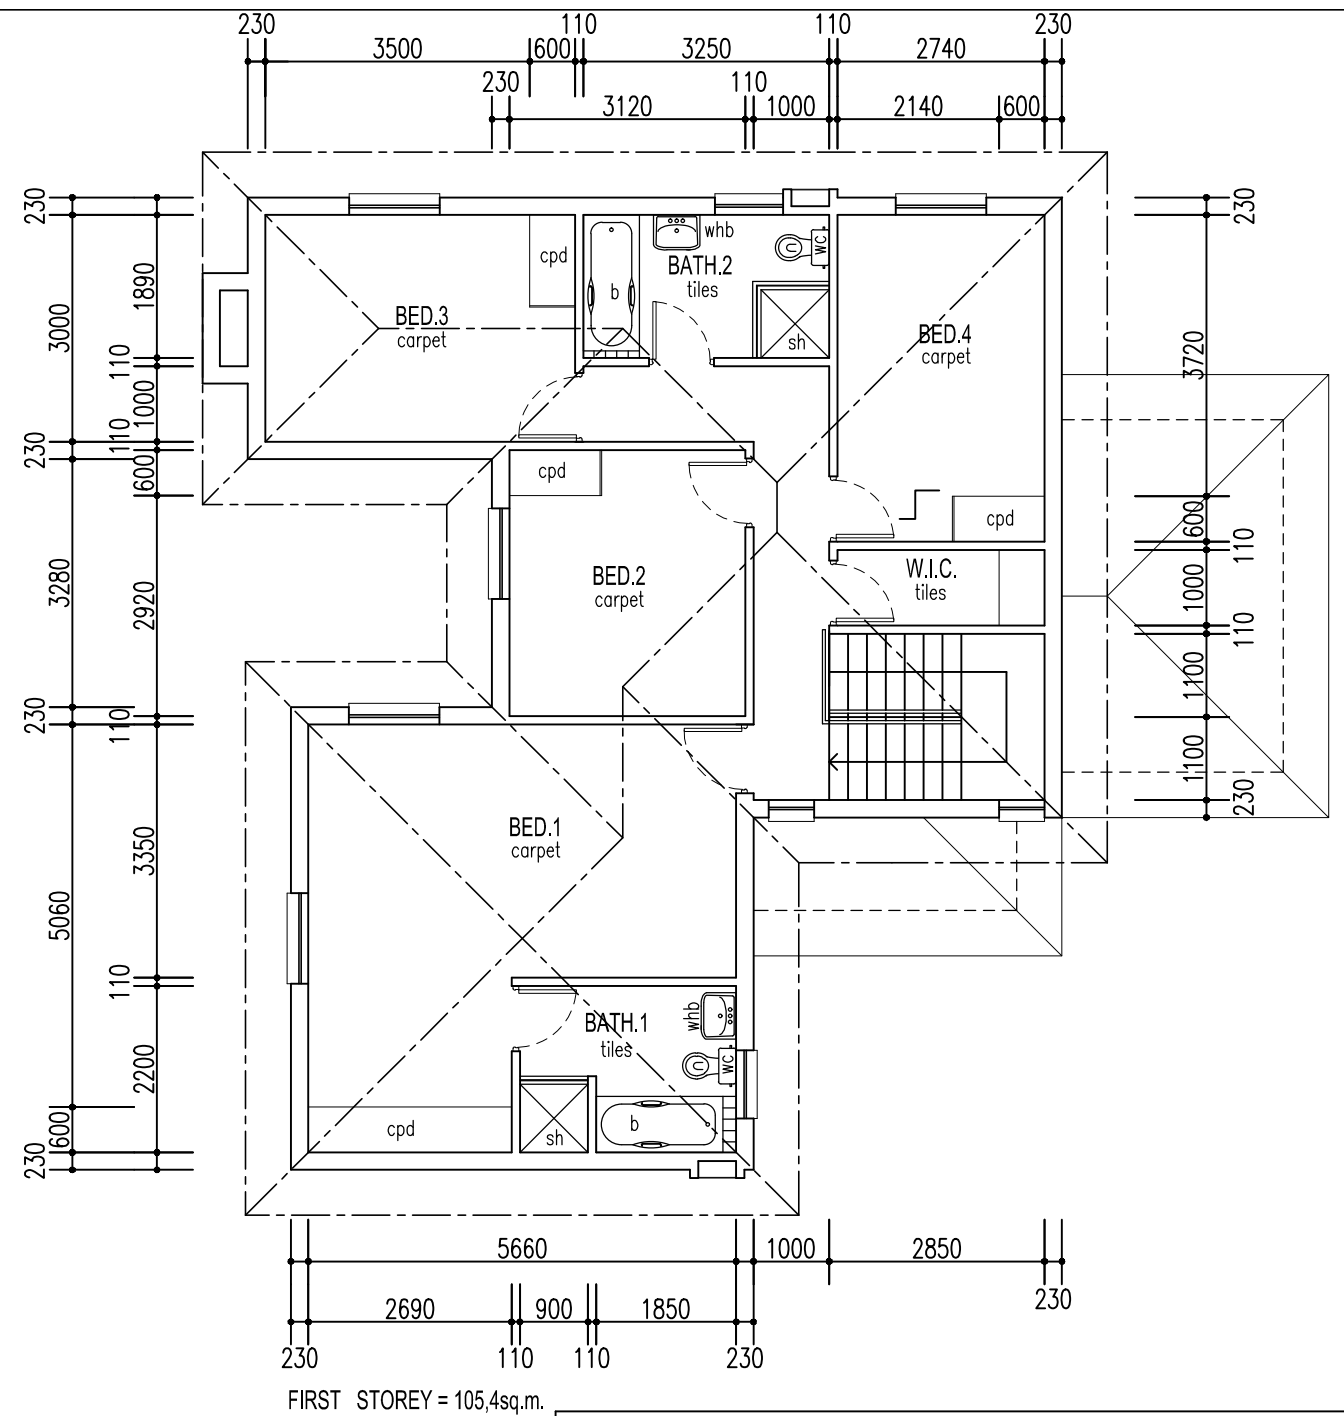


FIRST STOREY = 105,4sq.m.

DRAWING DESCRIPTION

SKETCH PLAN – TYPE F (serv,) PLANS (West Entry)

PROJECT

PROPOSED NEW DEVELOPMENT FOR PARKRAND x14

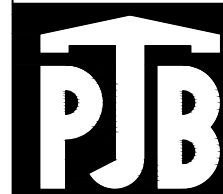

pieter bezuidenhout
architect
reg. no. 7477

dwg. no.
4455

7 alice avenue
cornet
boksburg

p o box 25820
east rand
1462

date: 11/2018

scale: 1:100

area: see plan

cell:- 082-458-4839
e-mail:- pjbbez@pjb-architect.co.za