


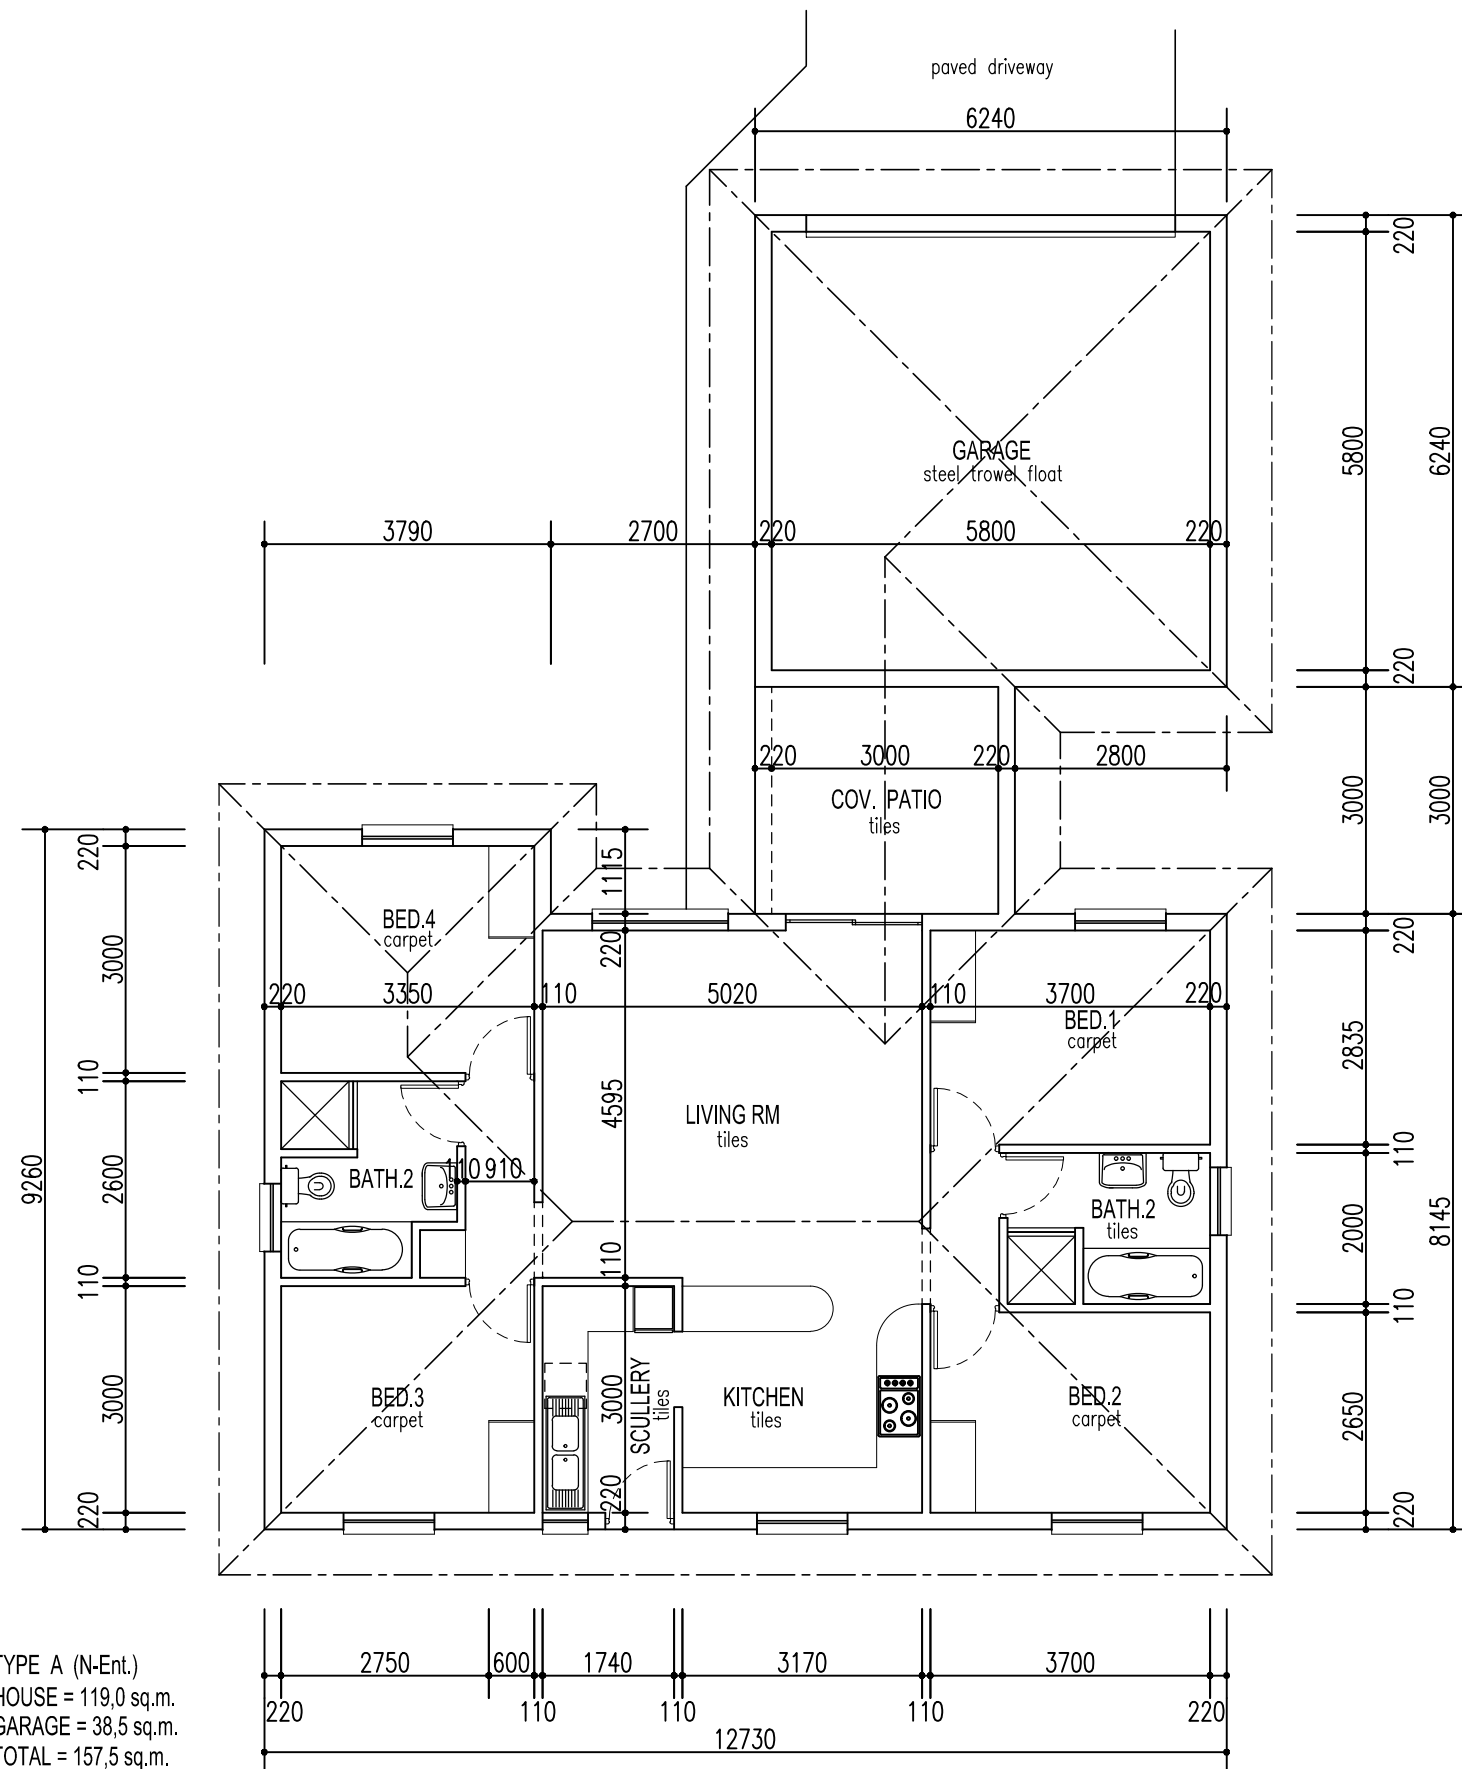

DRAWING DESCRIPTION		SHEET
SKETCH PLAN – TYPE A PLANS (North Entry)		A3
PROJECT		
PROPOSED NEW DEVELOPMENT FOR PARKRAND x14		
PTB pieter bezuidenhout architect reg. no. 7477		
dwg. no. 4455	7 alice avenue cornet boksburg	p o box 25820 east rand 1462
date: 02/2018	cell:- 082-458-4839 e-mail:- pjbez@pjb-architect.co.za	
scale: 1:100		
area: see plan		