



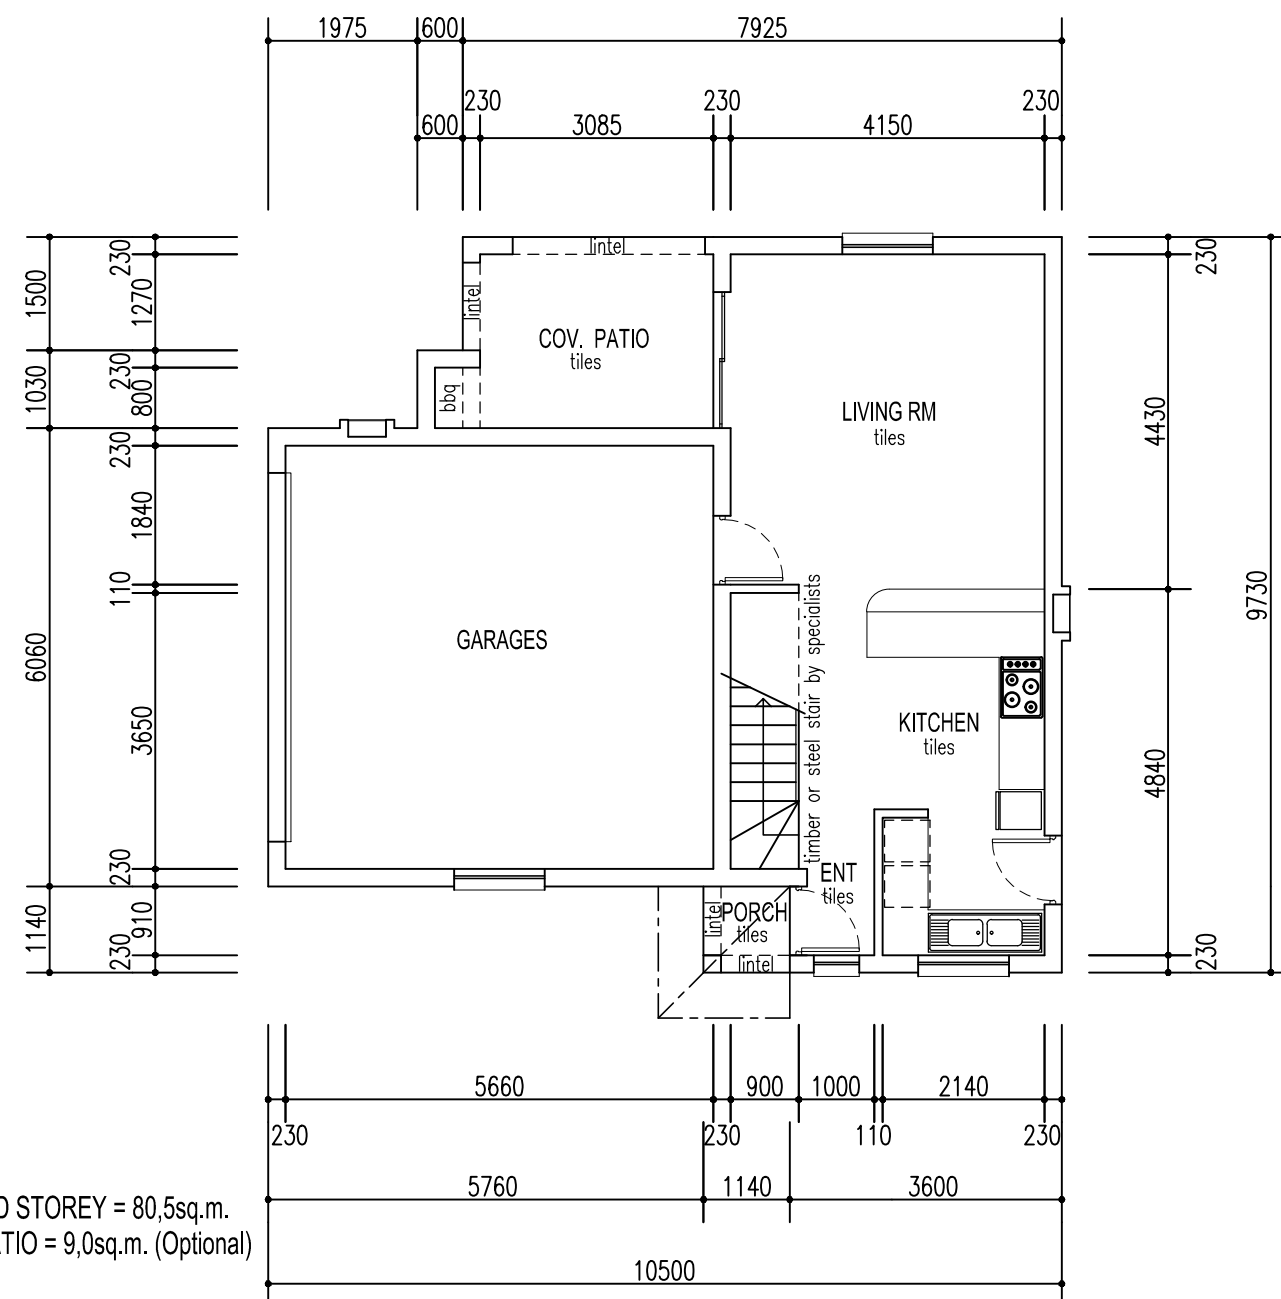

GROUND STOREY = 80,5sq.m.
COV. PATIO = 9,0sq.m. (Optional)

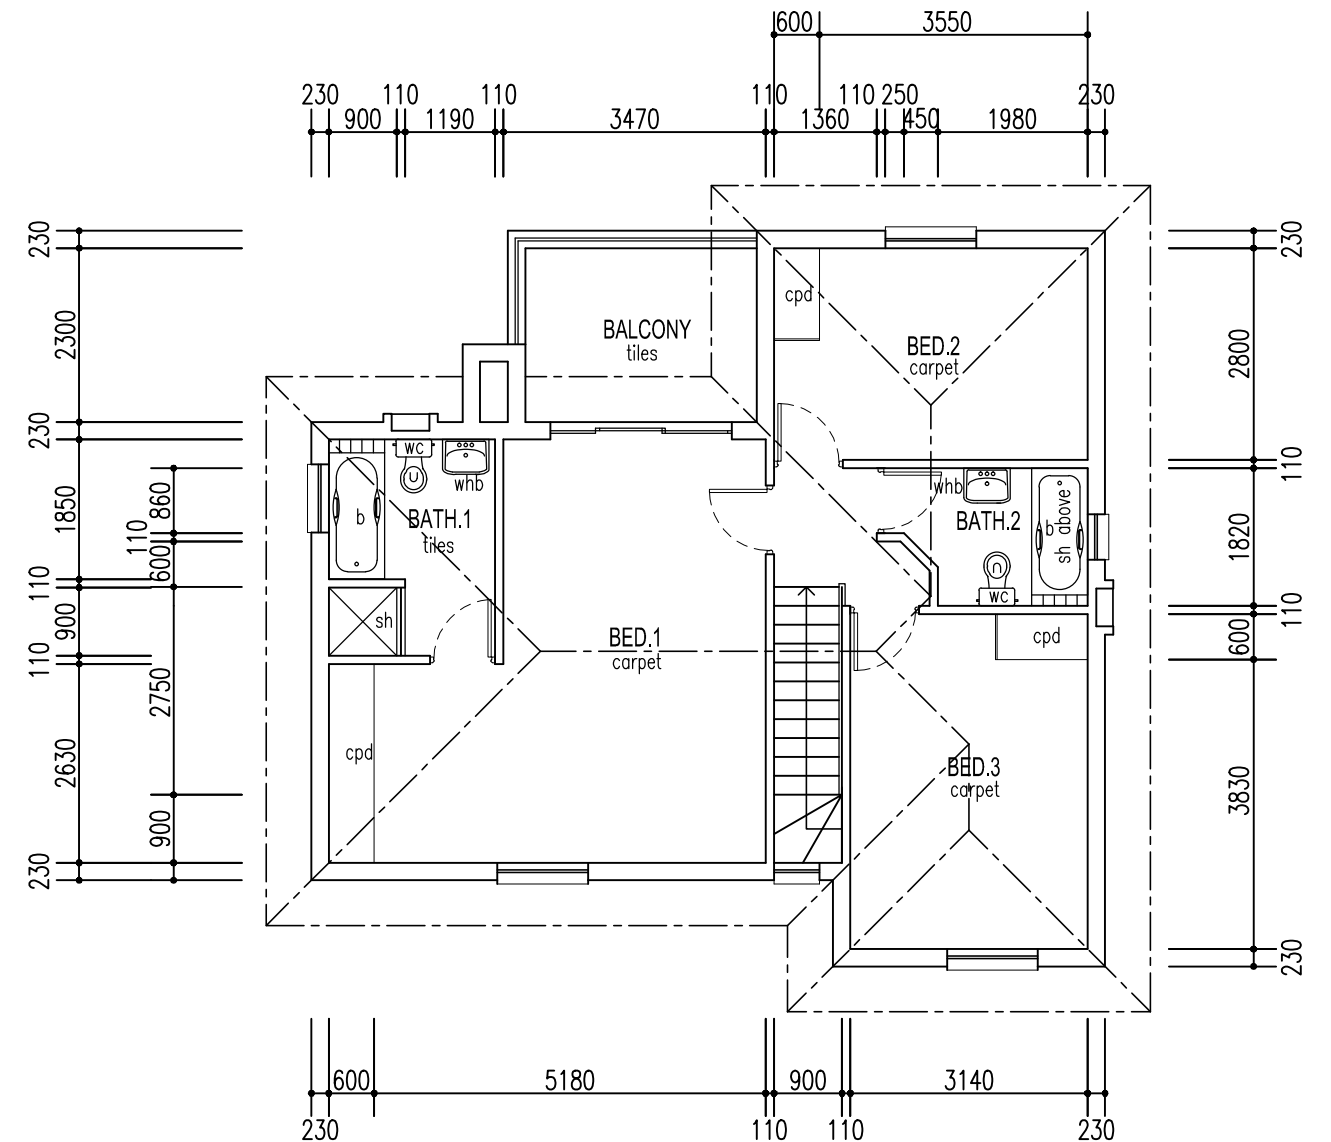

FIRST STOREY = 79,5sq.m.
BALCONY = 9,0sq.m. (Optional)

DRAWING DESCRIPTION

SKETCH PLAN – TYPE D PLANS (West Entry)

PROJECT

PROPOSED NEW DEVELOPMENT FOR PARKRAND x14



pieter bezuidenhout
architect
reg. no. 7477

dwg. no.
4455

7 alice avenue
cornet
boksburg

p o box 25820
east rand
1462

date: 02/2018

scale: 1:100

area: see plan

cell:- 082-458-4839
e-mail:- pjbbez@pjb-architect.co.za