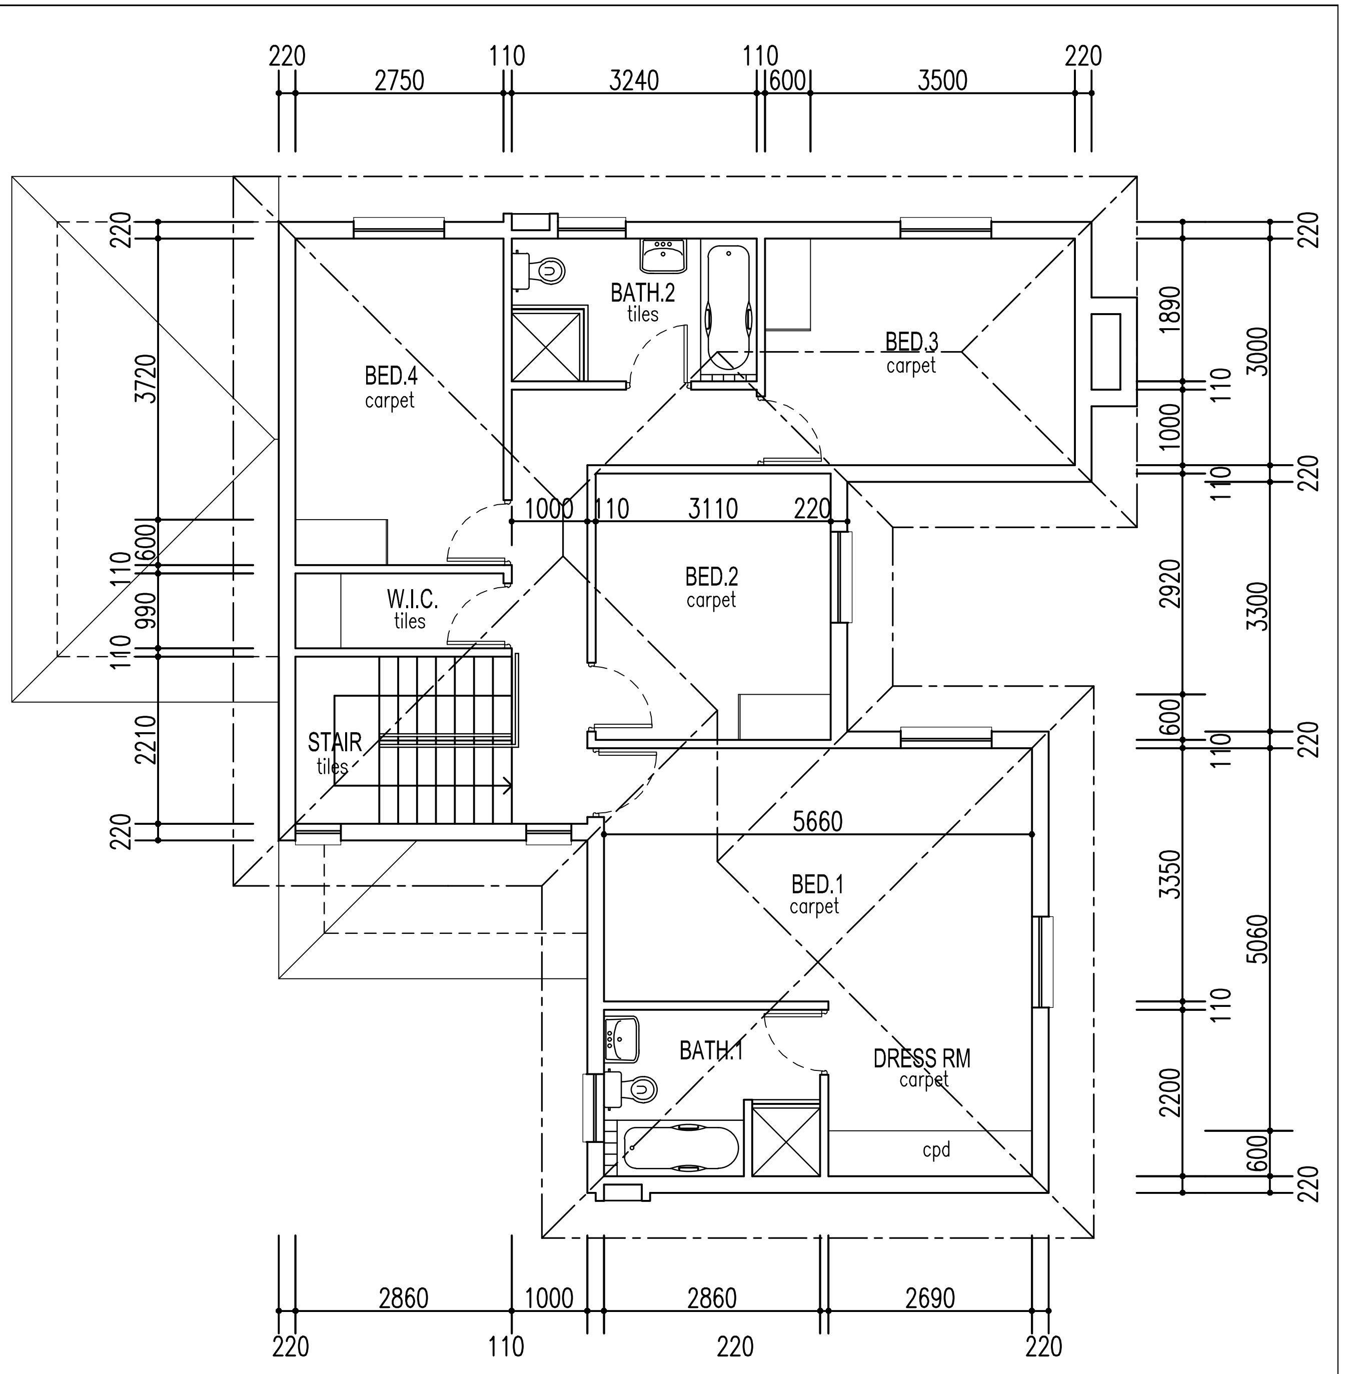
220
2750
110
3240
110
600
3500
220
BATH.2
tiles
BED.3
carpet
BED.4
carpet
3720
1890
110
1000
3000
220
110
1000
110
3110
220
BED.2
carpet
W.I.C.
tiles
110
600
990
110
2920
3300
STAIR
tiles
2210
220
600
110
220
5660
BED.1
carpet
3350
5060
BATH.1
DRESS RM
carpet
110
2200
cpd
600
220
2860
1000
2860
2690
220
110
220
220

FIRST STOREY = 105,0sq.m.


220
2710
220
7080
220
3010
220
220
3500
KITCHEN
tiles
LIVING/DINING RM
tiles
COV. PATIO
tiles
3000
220
4800
110
SCULLERY
tiles
1700
220
1210
1000
220
ENT
tiles
PORCH
tiles
2660
1105
1500
220
110
STORE
tiles
220
995
220
CLOAK
tiles
1010
220
GARAGE
steel trowel float
paved driveway
5660
220
2750
1000
5660
220
110
220
220
2040
220
220
220

TYPE G (WEST OR EAST ENTRY)
GROUND STOREY = 115,0sq.m.
COV. PATIO = 12,0sq.m.
TOTAL GROUND STOREY = 127,0sq.m.

DRAWING DESCRIPTION

SKETCH PLAN – TYPE G PLANS (East Entry)

SHEET
A3

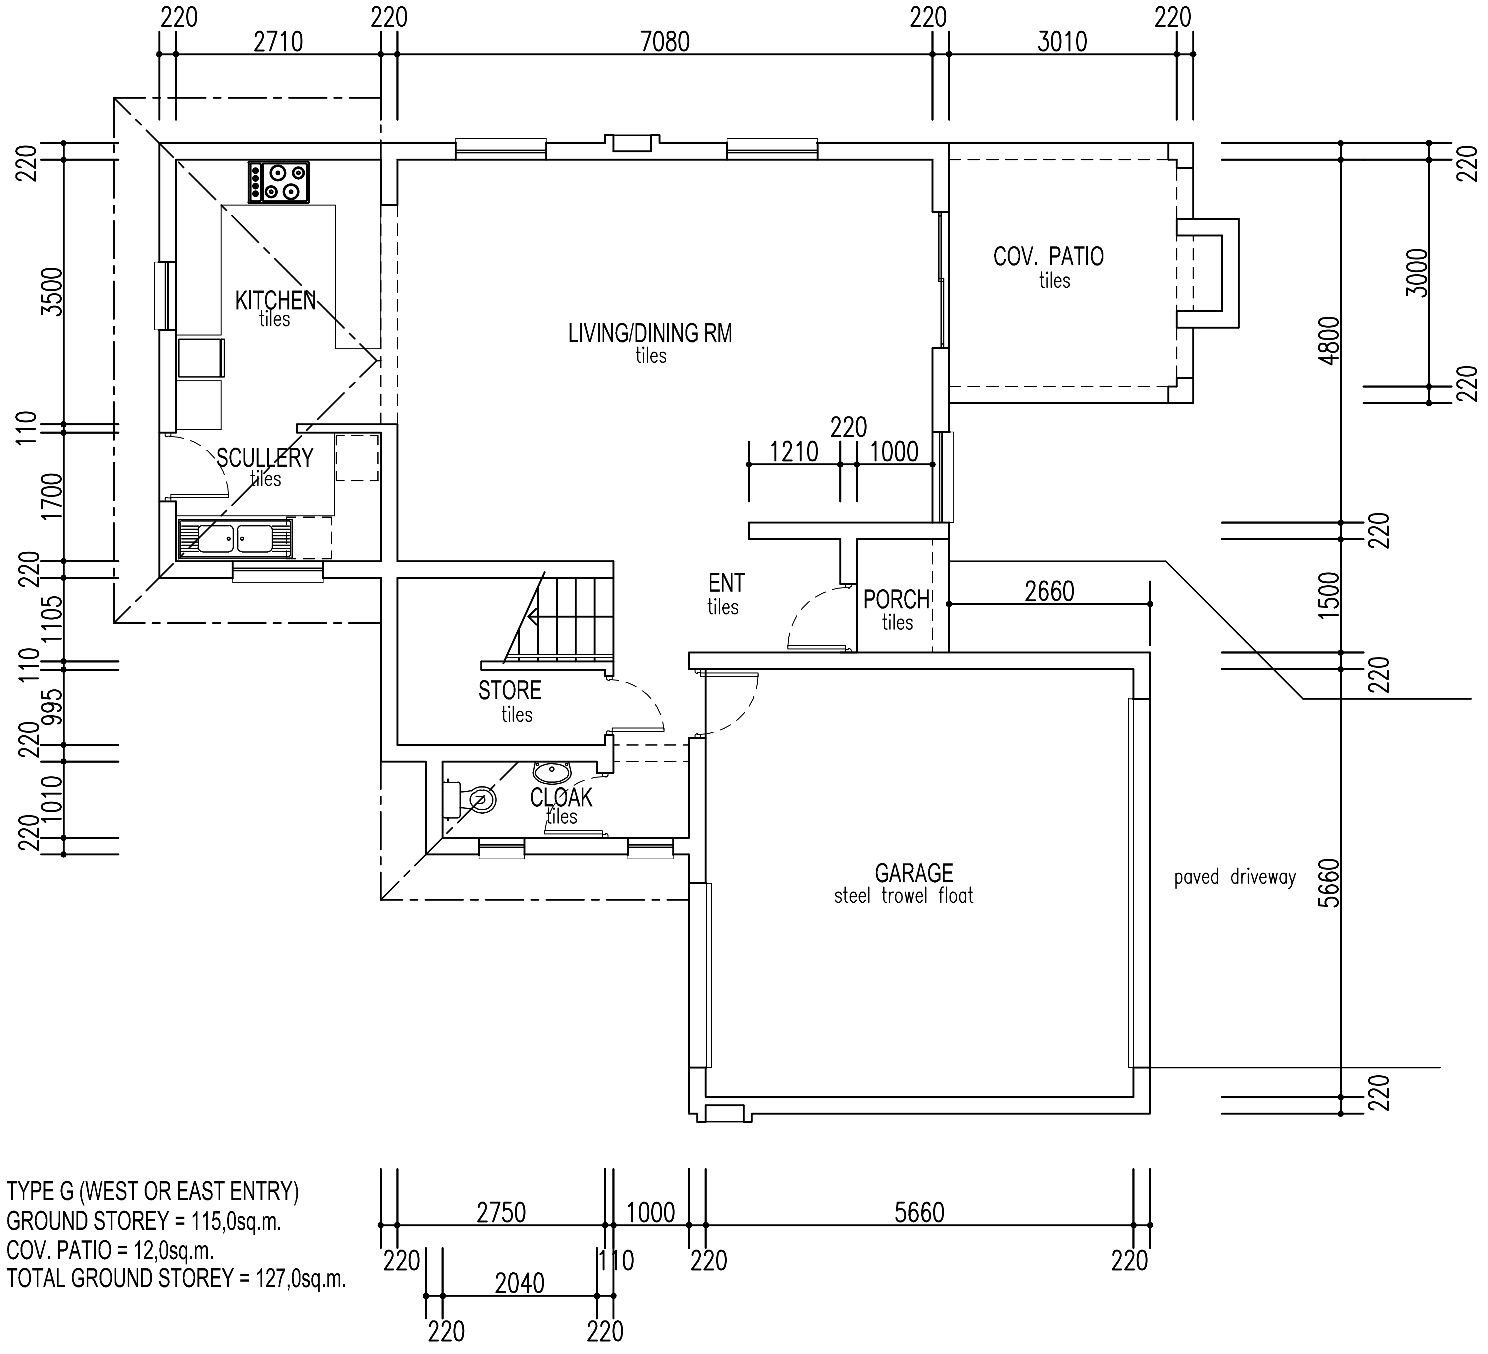PROJECT

PROPOSED NEW DEVELOPMENT FOR PARKRAND x14

PJB

pieter bezuidenhout
architect
reg. no. 7477

dwg. no.
4455

7 alice avenue
comet
boksburg

p o box 25820
east rand
1462

date:	10/2018
scale:	1:100
area:	see plan

cell:– 082–458–4839
e–mail:– pjbez@pjb–architect.co.za