
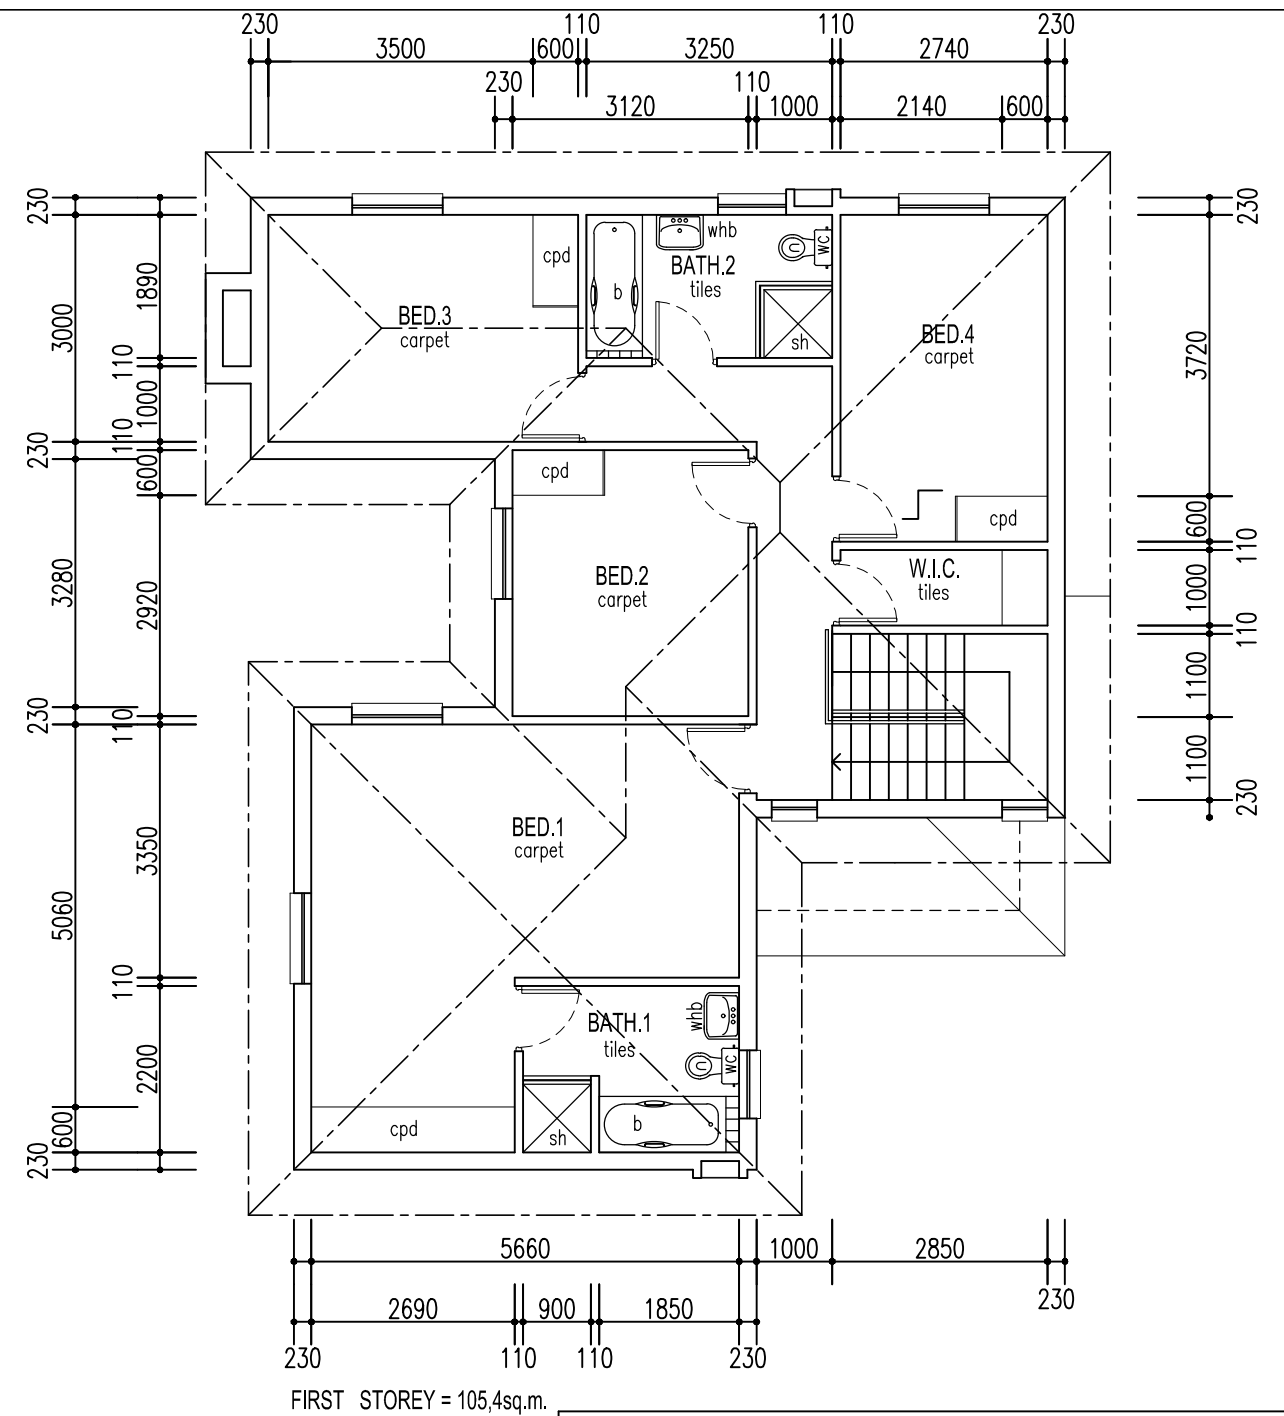


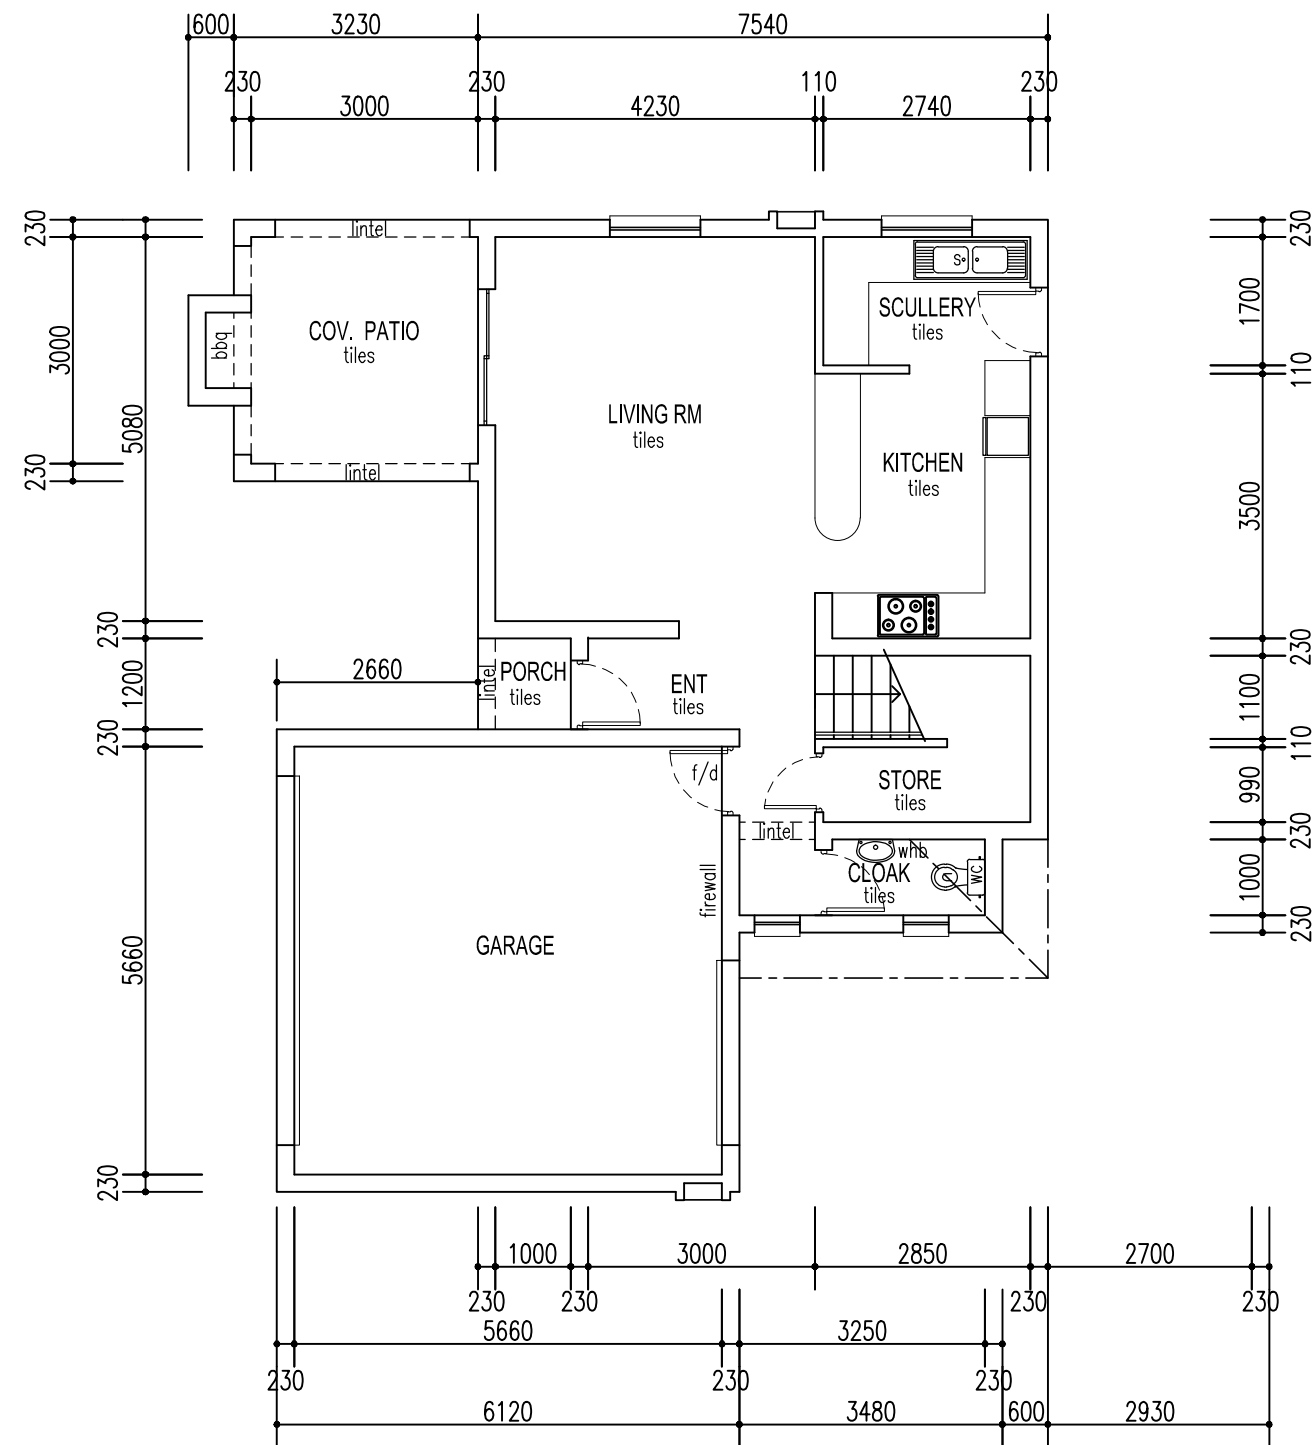

DRAWING DESCRIPTION

SKETCH PLAN – TYPE F PLANS (West Entry)

PROJECT

PROPOSED NEW DEVELOPMENT FOR PARKRAND x14



pieter bezuidenhout
architect
reg. no. 7477

dwg. no.
4455

7 alice avenue
cornet
boksburg

p o box 25820
east rand
1462

date: 11/2018

scale: 1:100

area: see plan

cell:- 082-458-4839
e-mail:- pjbez@pjb-architect.co.za